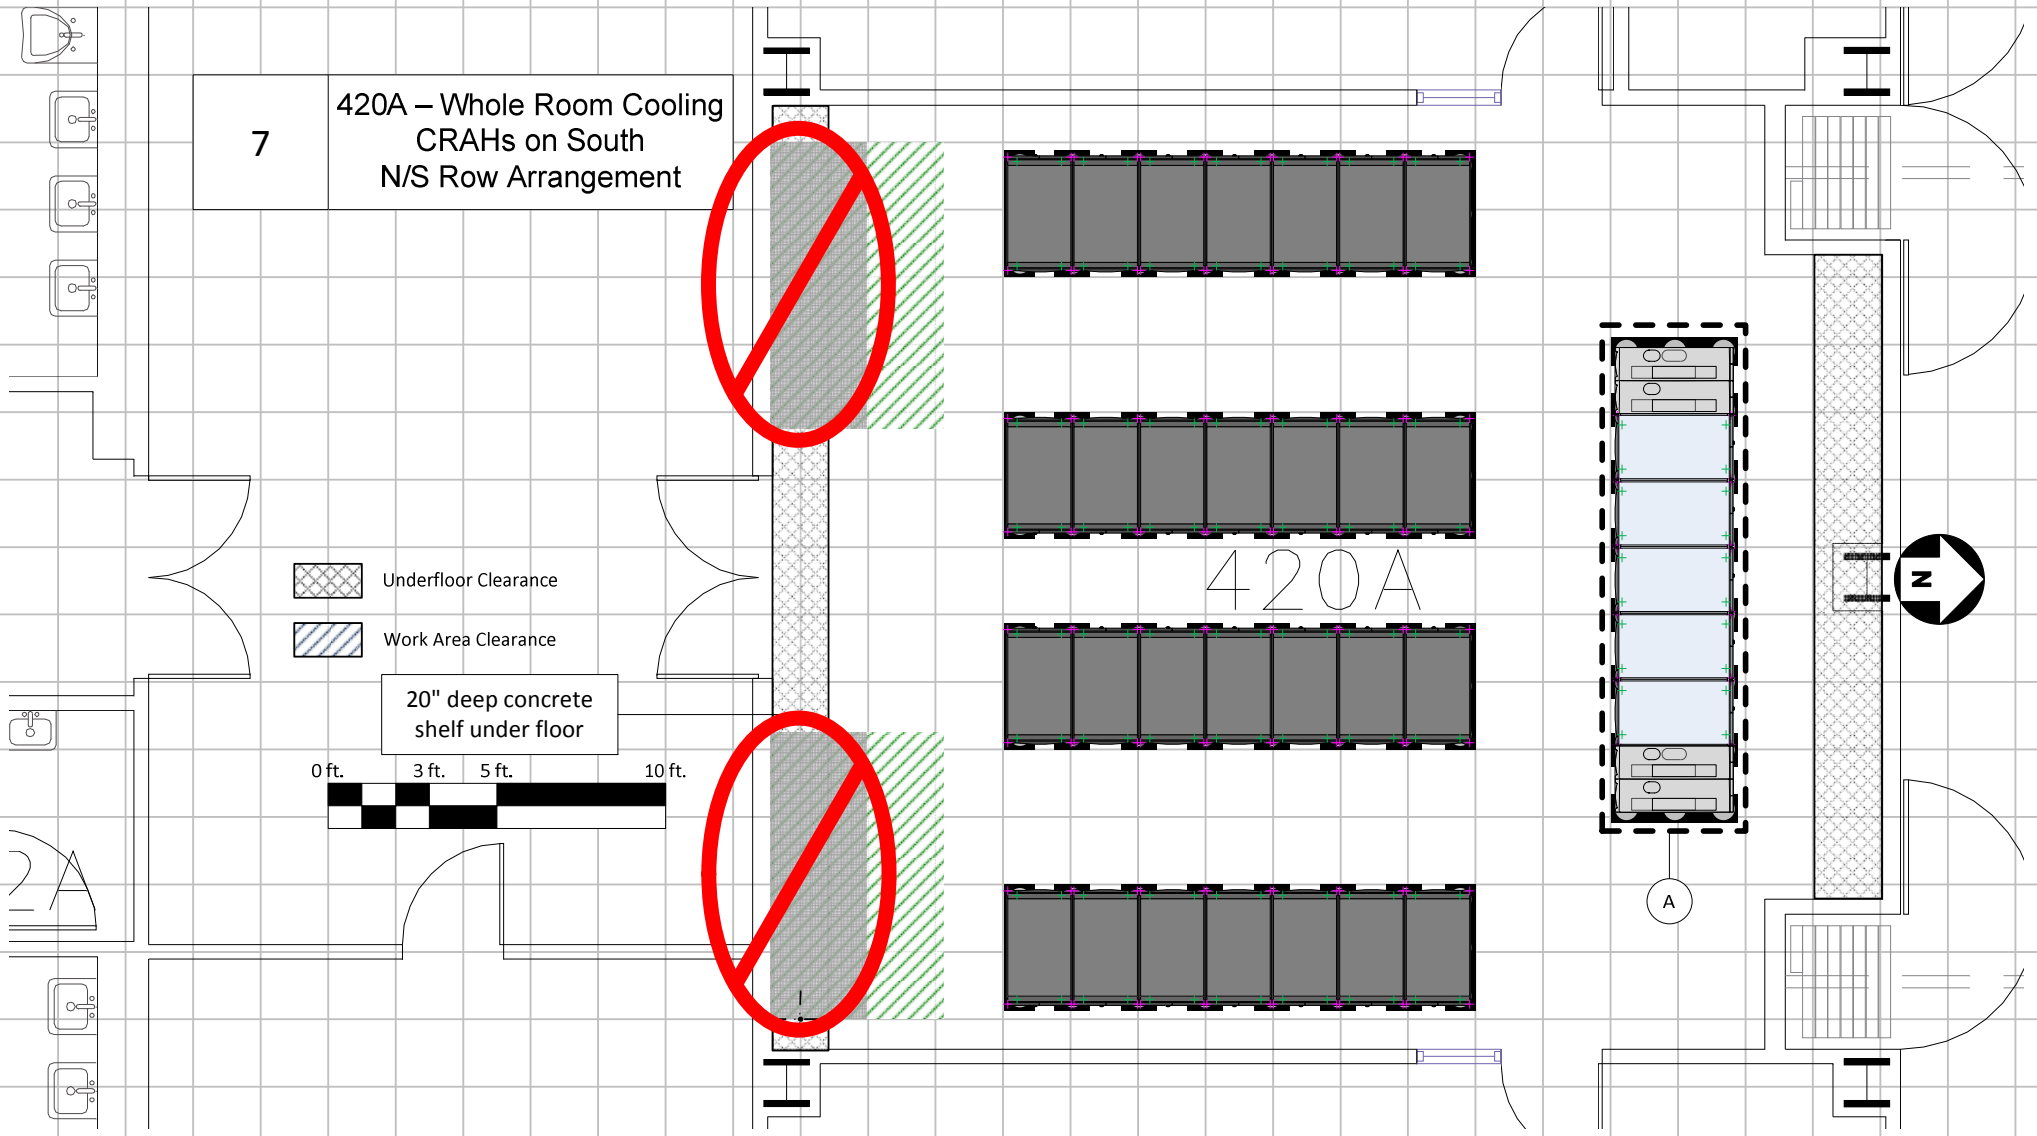
7
420A – Whole Room Cooling
CRAHs on South
N/S Row Arrangement
Underfloor Clearance
Work Area Clearance
20" deep concrete
shelf under floor
0 ft.
3 ft.
5 ft.
10 ft.
420A
N
A