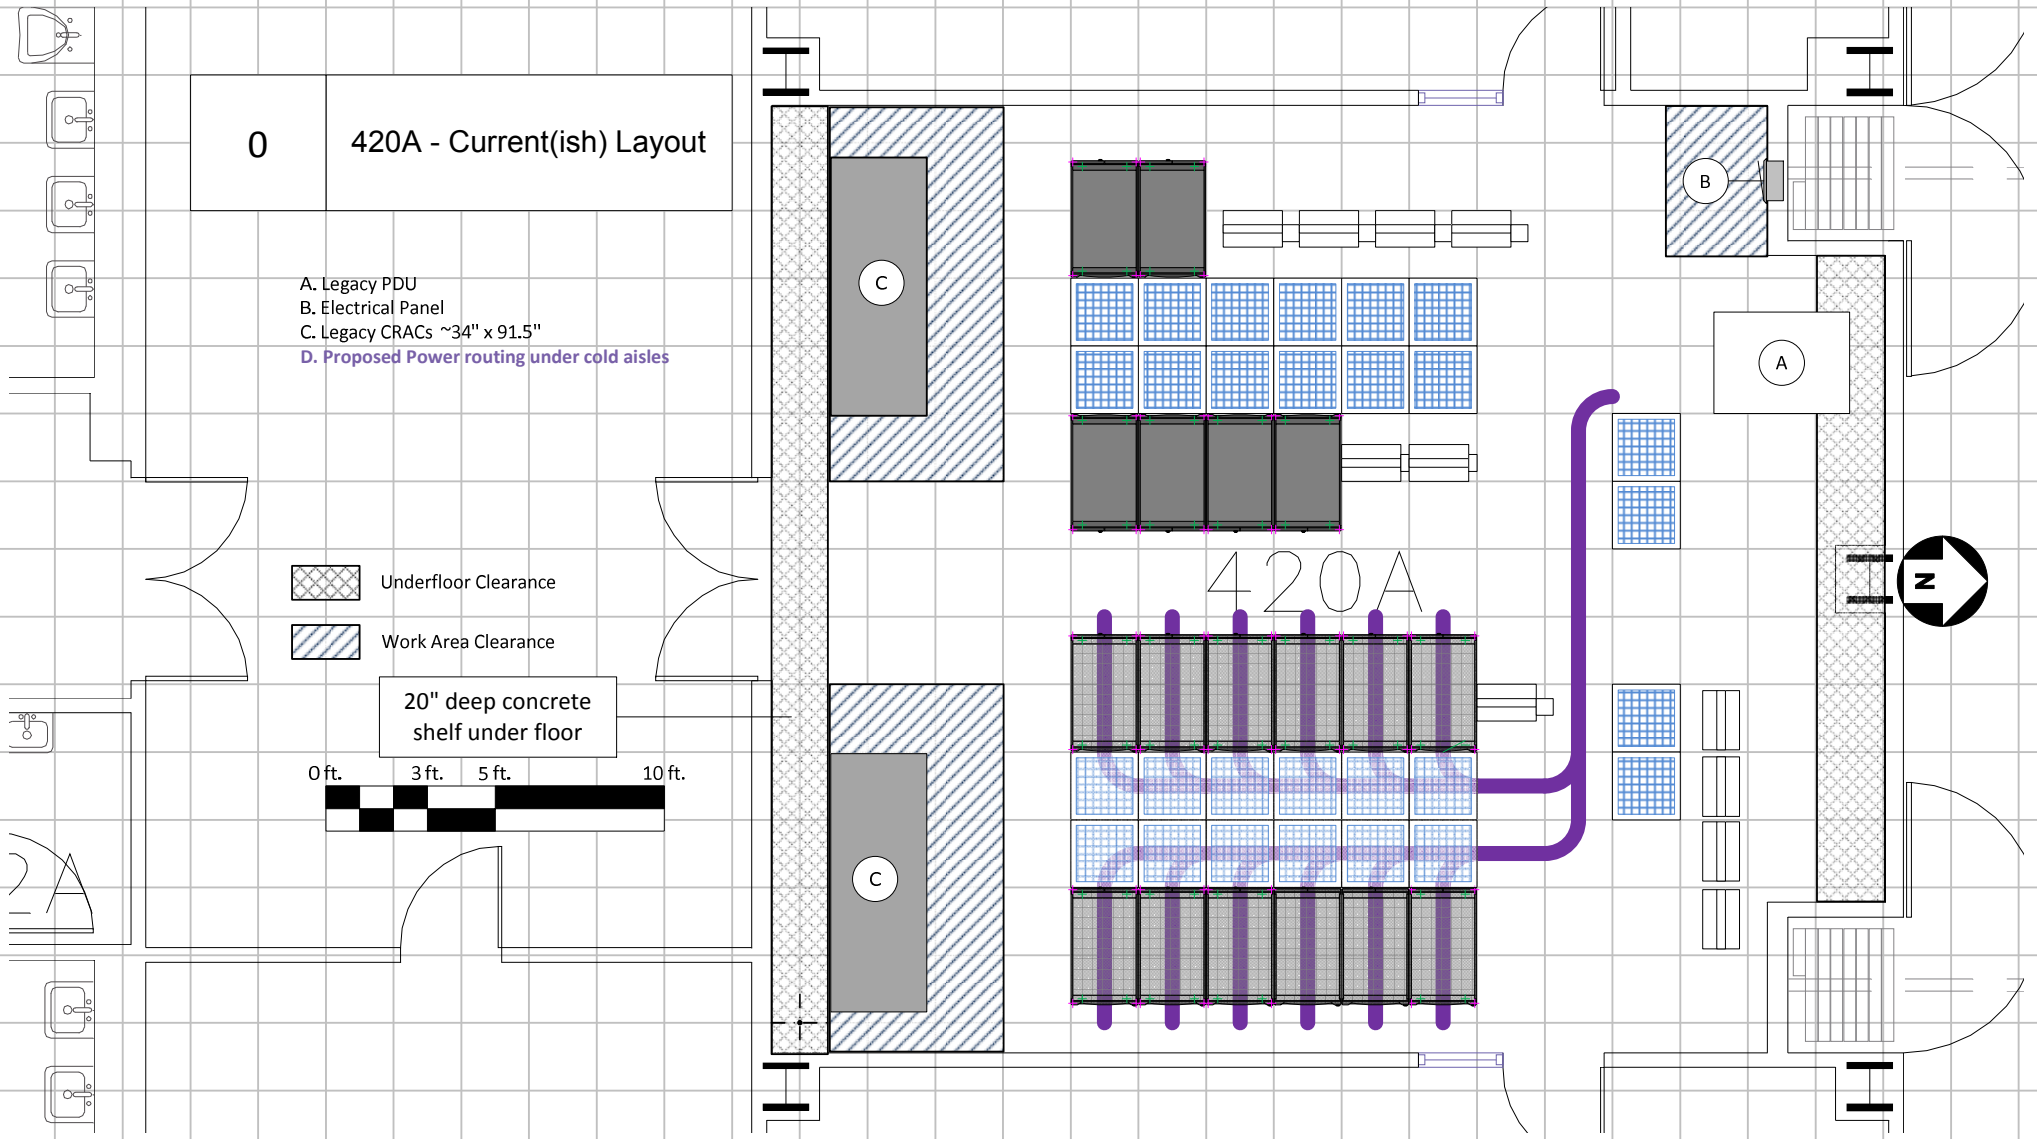
0
420A - Current(ish) Layout
A. Legacy PDU
B. Electrical Panel
C. Legacy CRACs ~34" x 91.5"
D. Proposed Power routing under cold aisles
Underfloor Clearance
Work Area Clearance
20" deep concrete shelf under floor
0 ft.
3 ft.
5 ft.
10 ft.
420A
A
B
C
C
N